Shivamandira Road

M. A. R. 57 (Rule 116)
Measurement Book

No. E

ward -03

585170

Serial No. .....
Name of work ..... From ..... To .....
Name of Contractor or nature of Agency .....
Date of commencement of work .....

Date	Full description, etc, of work	Number	Length	Breadth	Depth	Contents	Reference to last Measurement
1	2	3	4	5	6	7	8

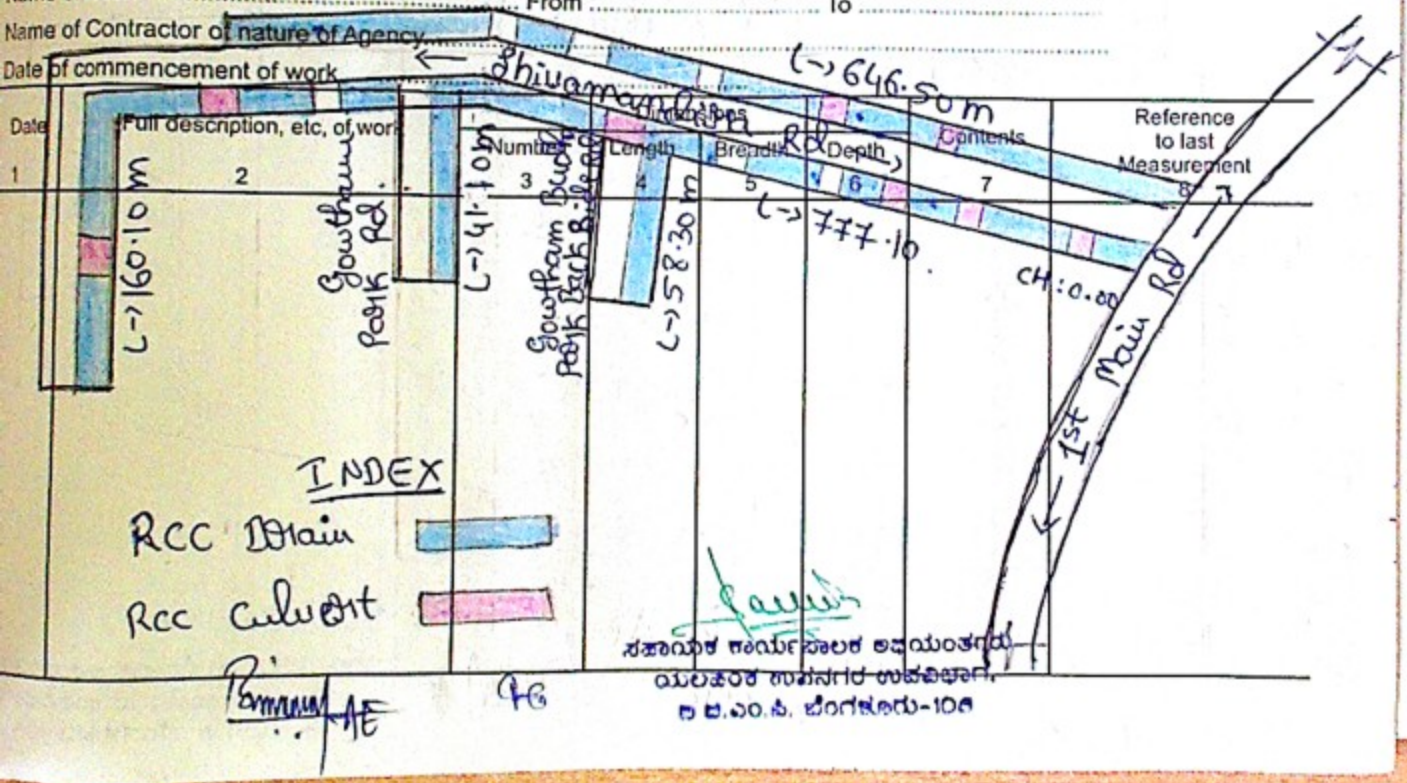

INDEX

RCC Drain

Rcc culvert

ಸಹಾಯಕ ಕಾರ್ಯಪಾಲಕ ಅಭಿಯಂತರರು
ಯಲಹಂಕ ಉಪನಗರ ಉಪವಿಭಾಗ,
ಬಿ.ಬಿ.ಎಂ.ಪಿ. ಬೆಂಗಳೂರು-106

AE

AG

ward-03

MEASUREMENT BOOK

Date	Full description, etc, of work	Dimensions: Number	Length	Breadth	Depth	Contents	Reference to last Measurement
1	2	3	4	5	6	7	8

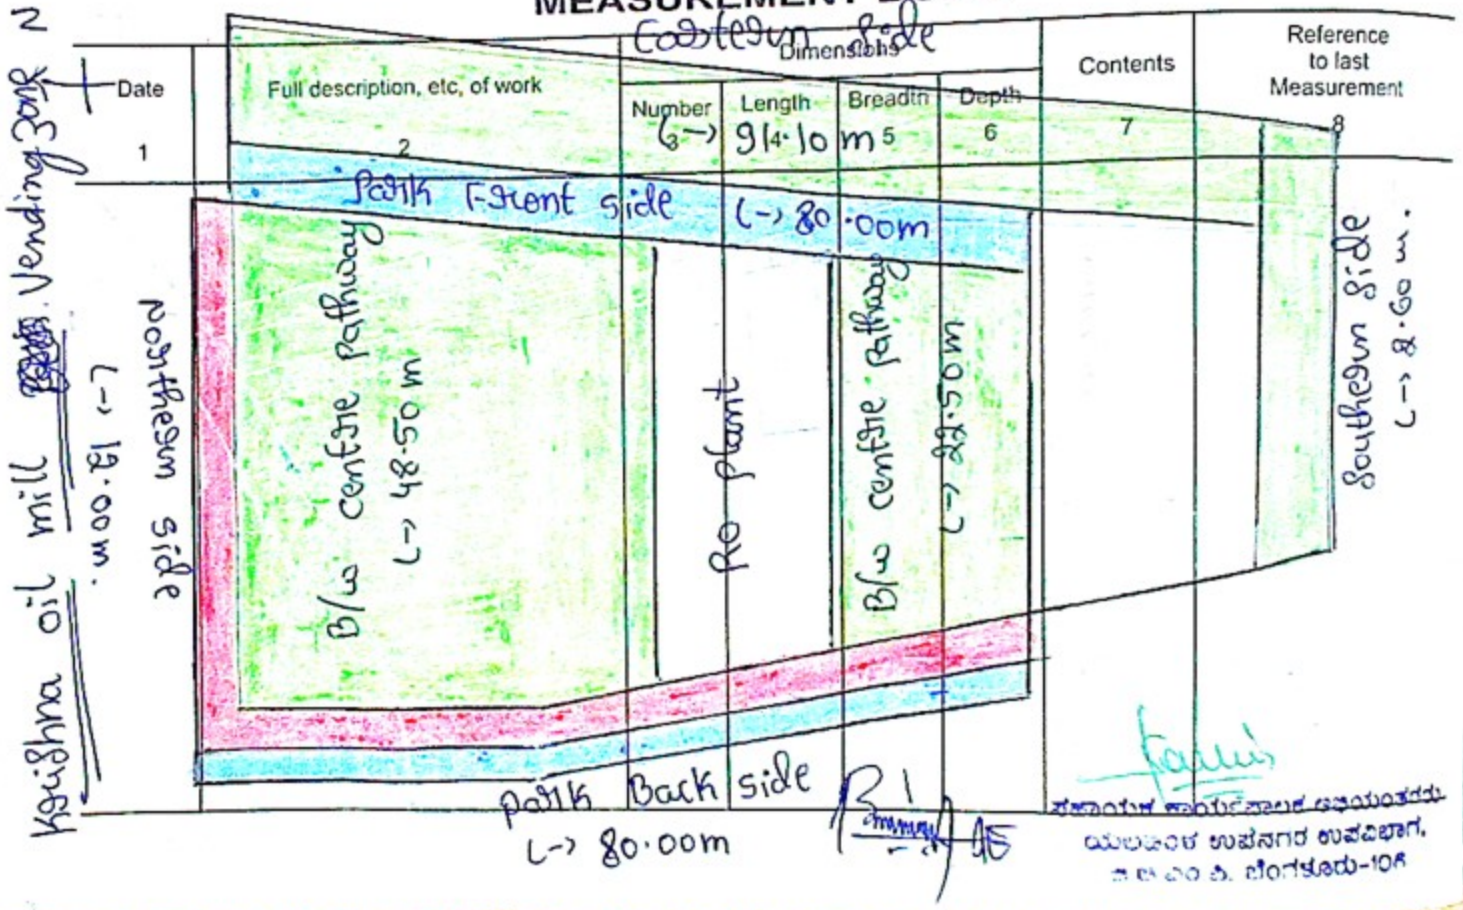

ಕರ್ನಾಟಕ ಕಾಯಿದೆಪಾಲನ ಆಯುಕ್ತರು
ಯಲಹಂಕ ಉಪನಗರ ಉಪವಿಭಾಗ,
ಬಿ.ಬಿ.ಎಂ.ಪಿ. ಬೆಂಗಳೂರು-106

ward-02

M. A. R. 57 (Rule 116) No. E 585171

Measurement Book

Serial No. ..... School Building

Name of work ..... From ..... To .....

Name of Contractor of nature of Agency .....

Date of commencement of work .....

Date	Full description, etc. of work	Number	Dimensions: Length	Breadth	Depth	Contents	Reference to last Measurement
1	2	3	4	5	6	7	8
	OPP to School Building	6-80 M					
			L-> 17.40m				
			L-> 17.00m				
			Width - 9.00m				
	← JP colony Main Road						
			L-> 57.50m				
			cross Rd-1				
			L-> 64.50m				
			Drain length - 61.50m				
			cross Rd-2				
			L-> 11.40m			INDEX	
						RCC Drain	
						Concrete Road	

Asst. Executive Engineer
Yelahanka Sub. Division
(BBMP Ynk. Zn)
Yelahanka, Bangalore

22/12/2022

Varun
17/12/22

MEASUREMENT BOOK

Date	Full description, etc, of work	Dimensions: Number	Length	Breadth	Depth	Contents	Reference to last Measurement
1		3	4	5	6	7	8

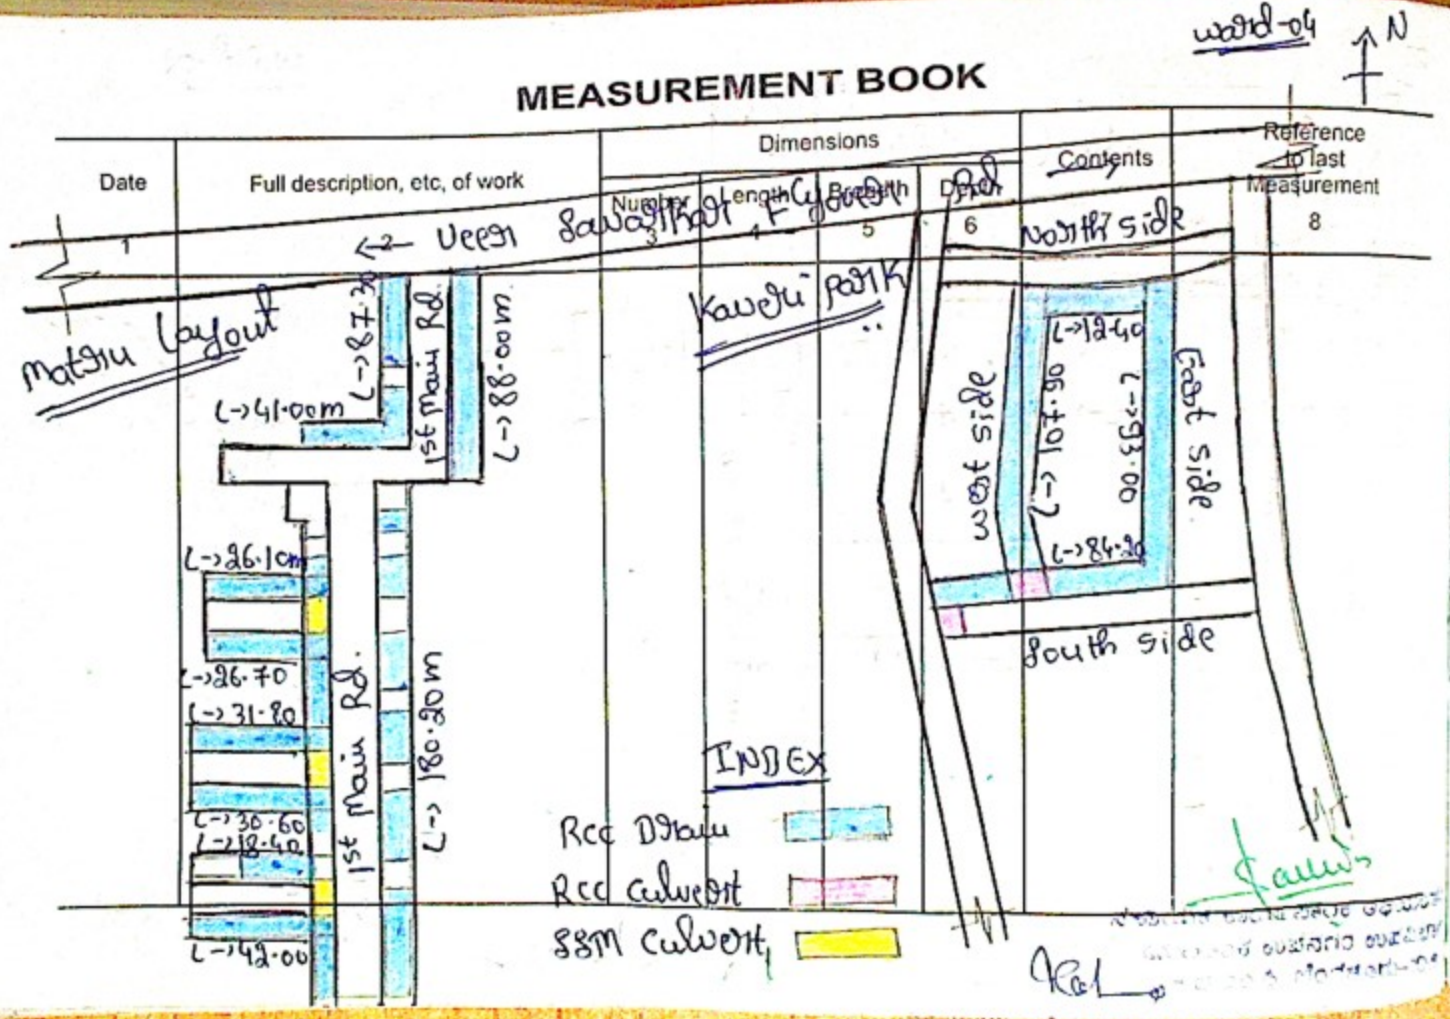

Chikkab

Serial No .....

Name of work .....

Name of Contracto

Date of commencer

Date	Full des
1	

INDEX

Rcc Drain

Rcc culvert

Chikkabomsandra.

ವಾರ್ಡ್-04

M. A. R. 57 (Rule 116)
Measurement Book

No. E 585172

Serial No.

Name of work ..... From ..... To .....

Name of Contractor of nature of Agency .....

Date of commencement of work .....

Date	Full description, etc, of work	Dimensions				Contents	Reference to last Measurement
		Number	Length	Breadth	Depth		
1	2	3	4	5	6	7	8

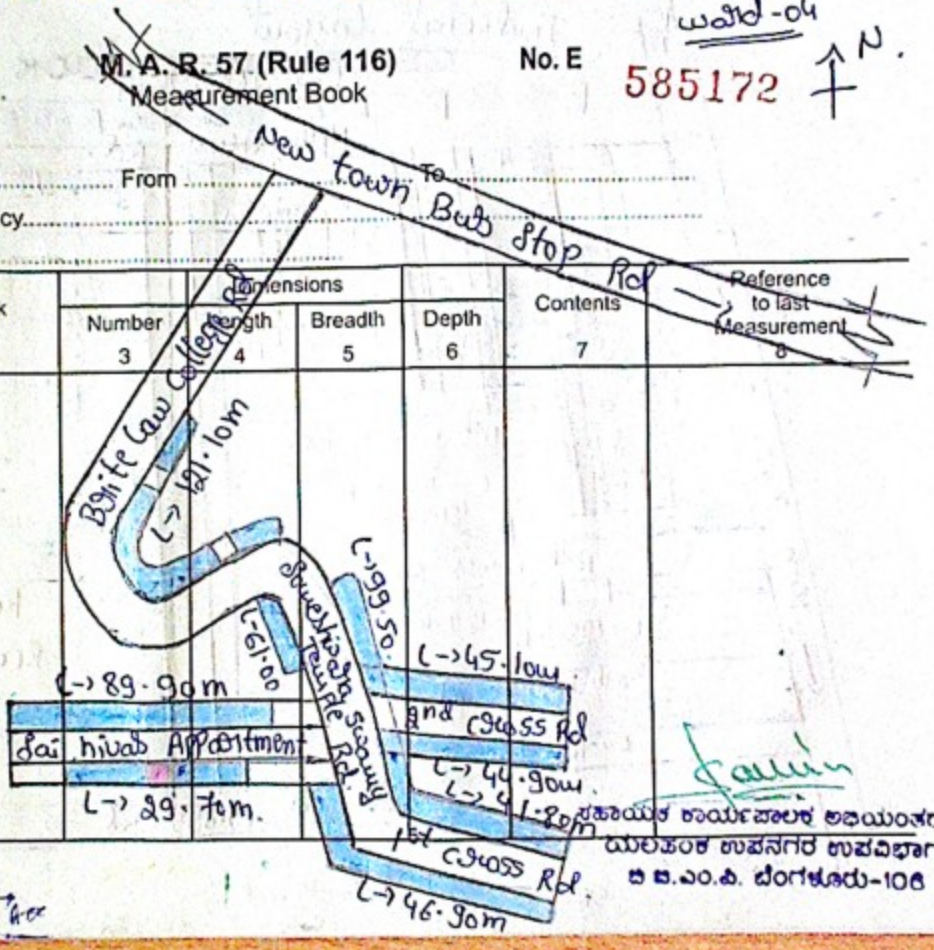

INDEX

Rcc Drain — Shedi

Rcc culvert

ಸಹಾಯಕ ಕಾರ್ಯಪಾಲಕ ಅಭಿಯಂತರರು
ಯಲಹಂಕ ಉಪನಗರ ಉಪವಿಭಾಗ,
ಬಿ.ಬಿ.ಎಂ.ಪಿ. ಬೆಂಗಳೂರು-106

Judicial layout

ward-04.

MEASUREMENT BOOK

Date	Full description, etc. of work	Dimensions: Number	Length	Breadth	Depth	Contents	Reference to last Measurement
1	2	3	4	5	6	7	8

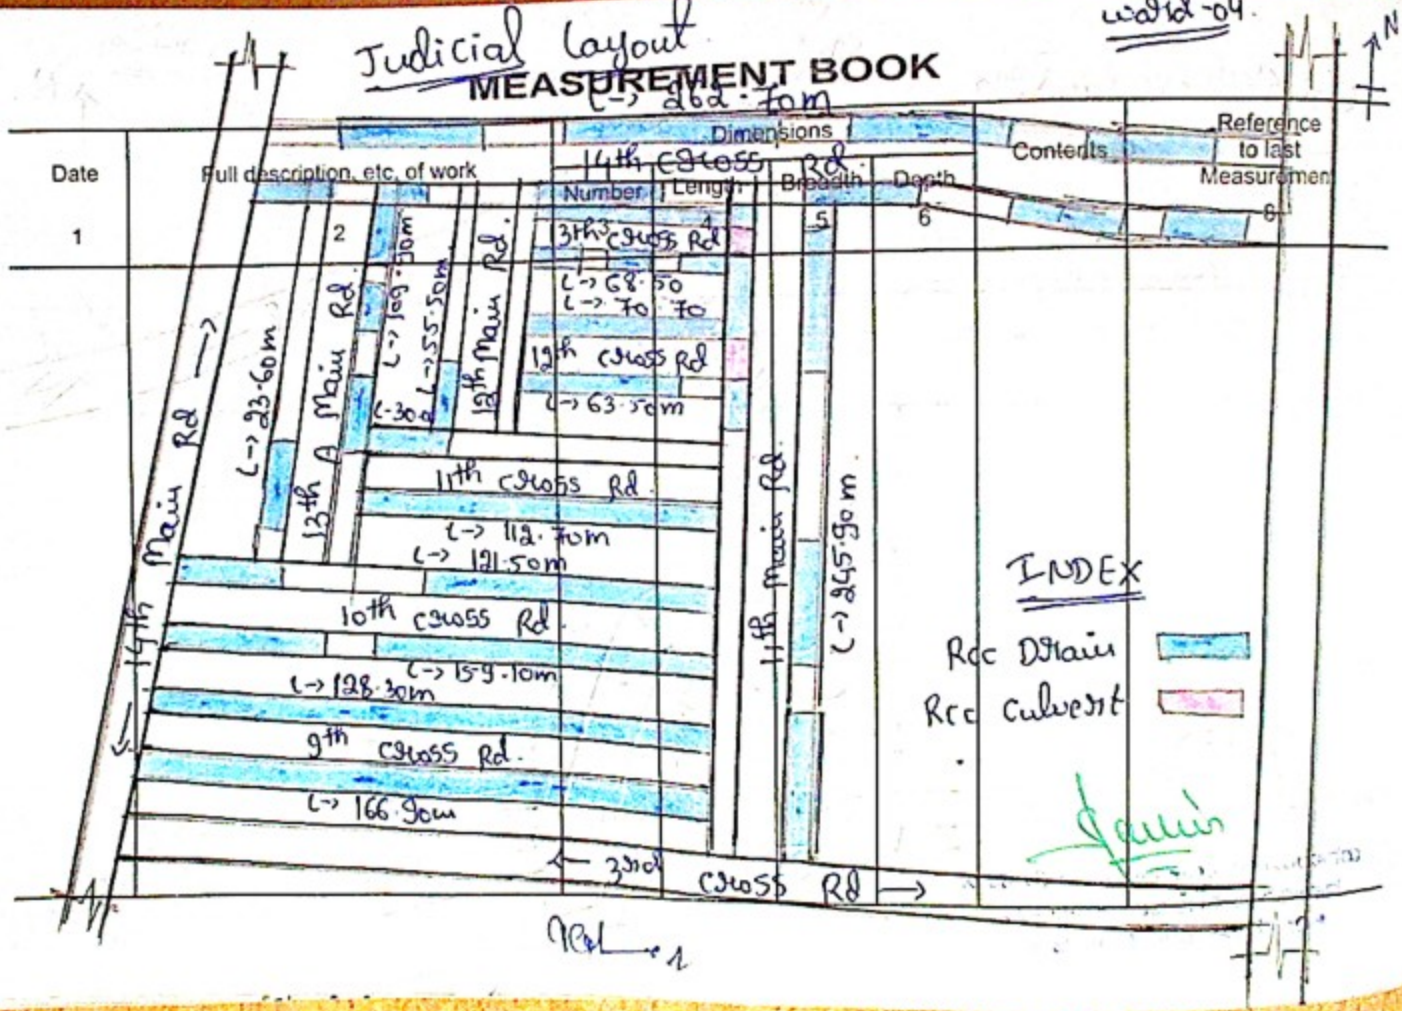

Page 1

Judicial

Serial No. .....
Name of work .....
Name of Contract
Date of commenc

Date	Full d
1	

INDEX

Rcc Drain

Judicial Layout

M. A. R. 57 (Rule 116)
Measurement Book

No. E ಅವಿಶಿ-04 585173

Serial No. .....

Name of work ..... From ..... To .....

Name of Contractor of nature of Agency .....

Date of commencement of work .....

Date	Full description, etc, of work	Dimensions				Contents	Reference to last Measurement
		Number	Length	Breadth	Depth		
1	2	3	4	5	6	7	8

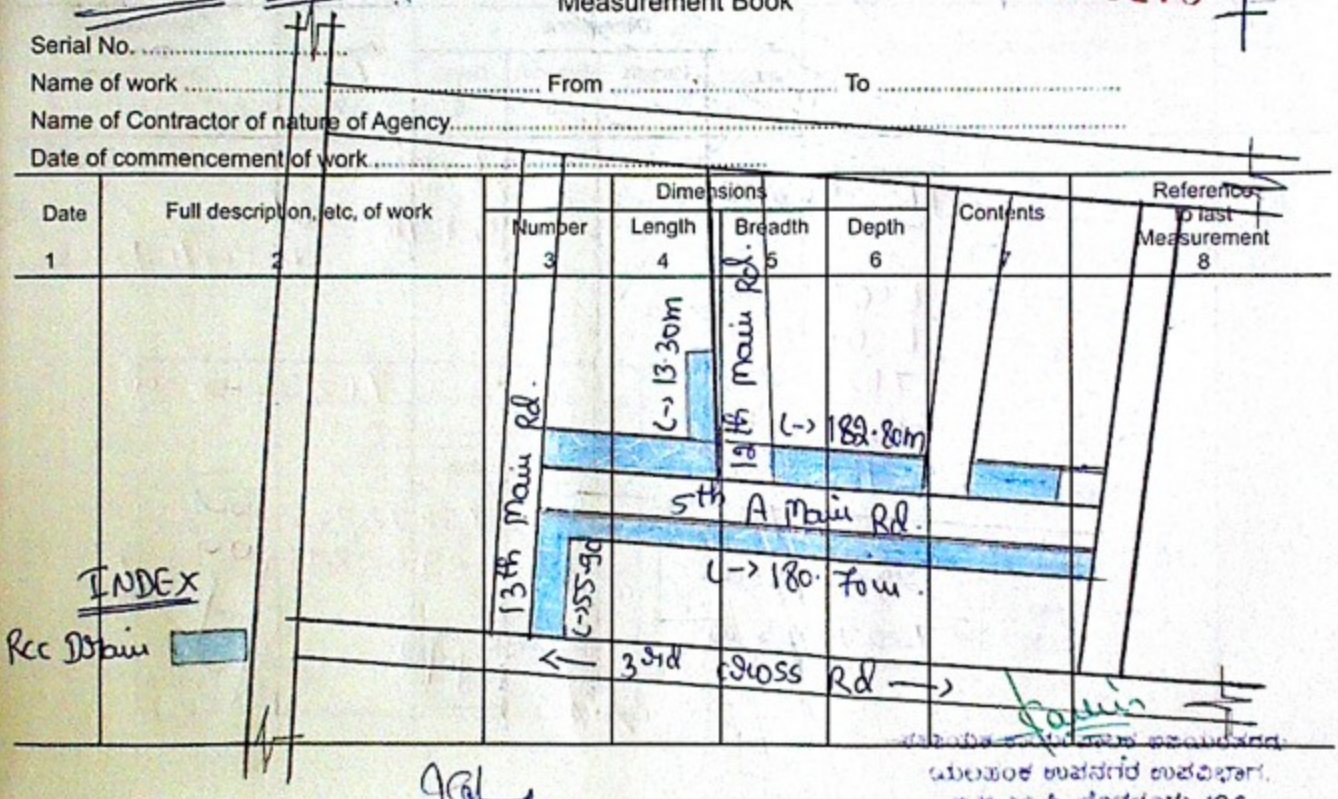

INDEX

RCC Drain

ಯಲಹಂಕ ಉಪನಗರ ಉಪವಿಭಾಗ,
ಕ.ಗೃ.ಮಂ.ಪ. ಬೆಂಗಳೂರು-106